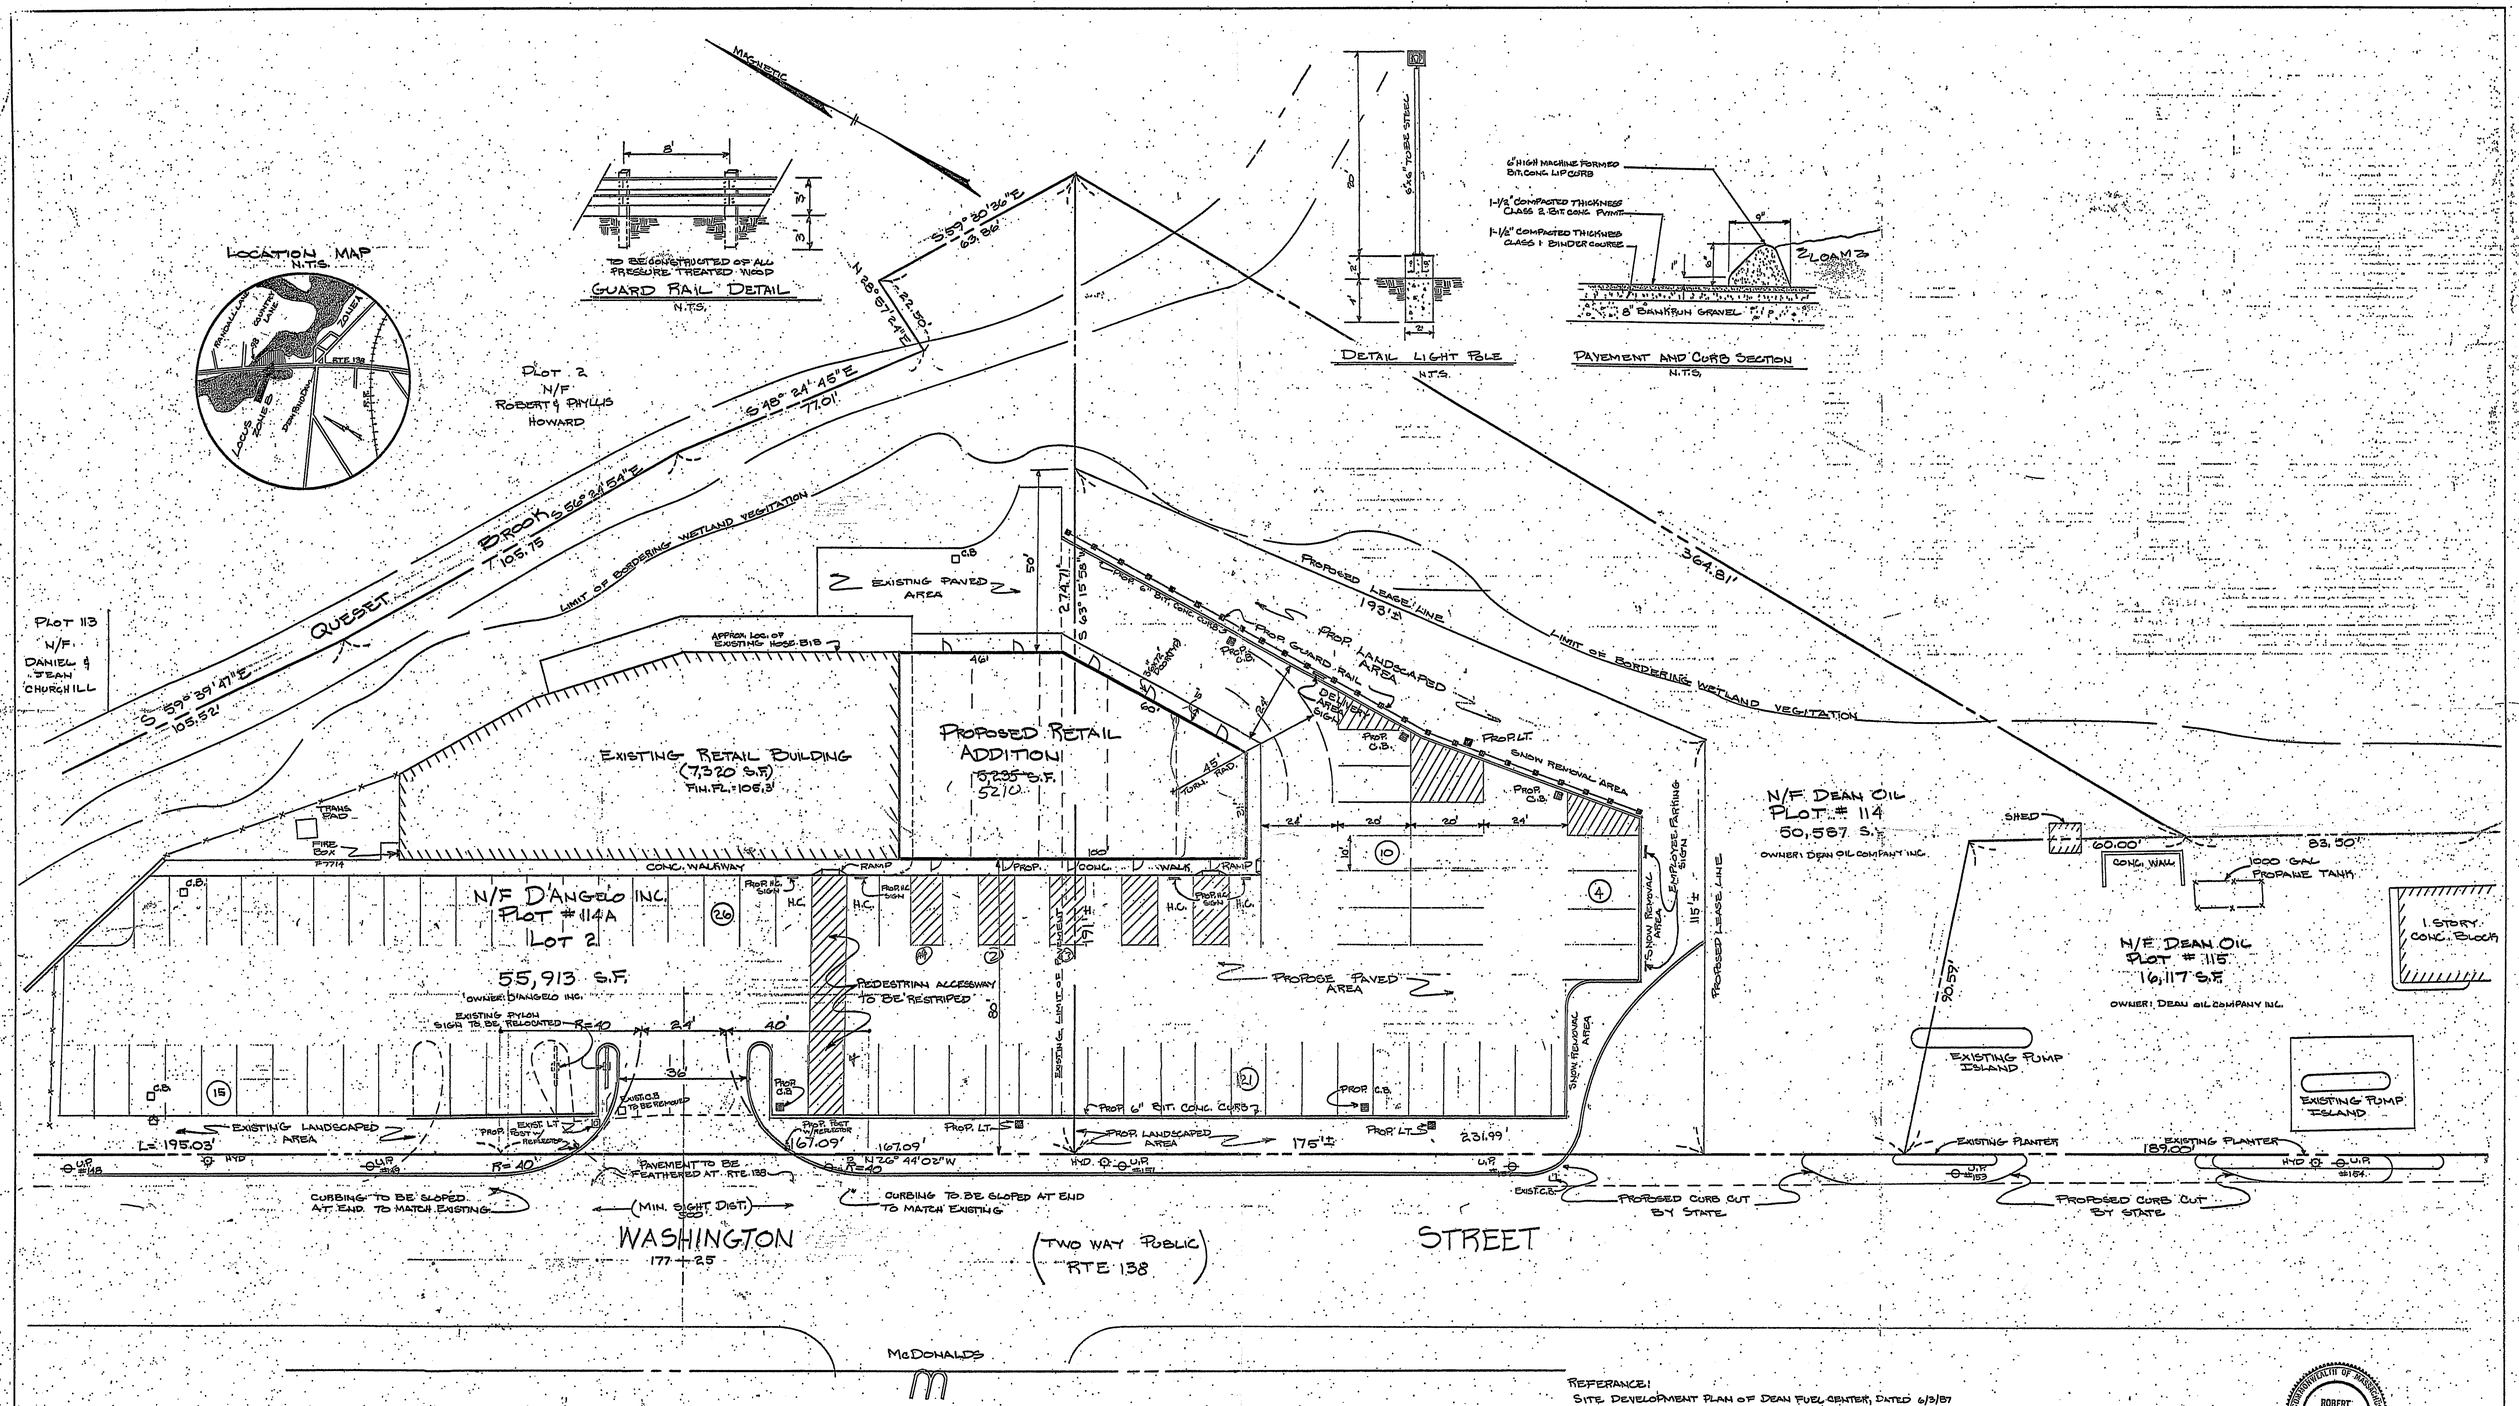

REFERANCE:
SITE DEVELOPMENT PLAN OF DEAN FUEL CENTER, DATED 6/3/87
HAYWARD-BOYNTON & WILLIAMS, INC.
140 SCHOOL ST. BROCKTON, MASS.

PRELIMINARY SITE FOR PROPOSED ADDITION DATED 10/3/87
LAND SURVEYORS INCORPORATED
410 BELMONT ST., BROCKTON MASS.

COMMONWEALTH OF MASSACHUSETTS
ROBERT A. KEEFE
23065
REGISTERED LAND SURVEYOR

REVISION	DATE	BY	NO.

d'angelo sandwich shops
385 WEST ST. / WEST BRIDGEWATER, MA. 02379

JOB NAME: 646 WASHINGTON ST. EASTON MA			
DATE 1/29/87	DRAWN BY BF	SCALE 1" = 20'	APPROVED BY
STORE NO. 819		JOB NO.	DRAWING NO. L-2
PROPOSED SITE PLAN			